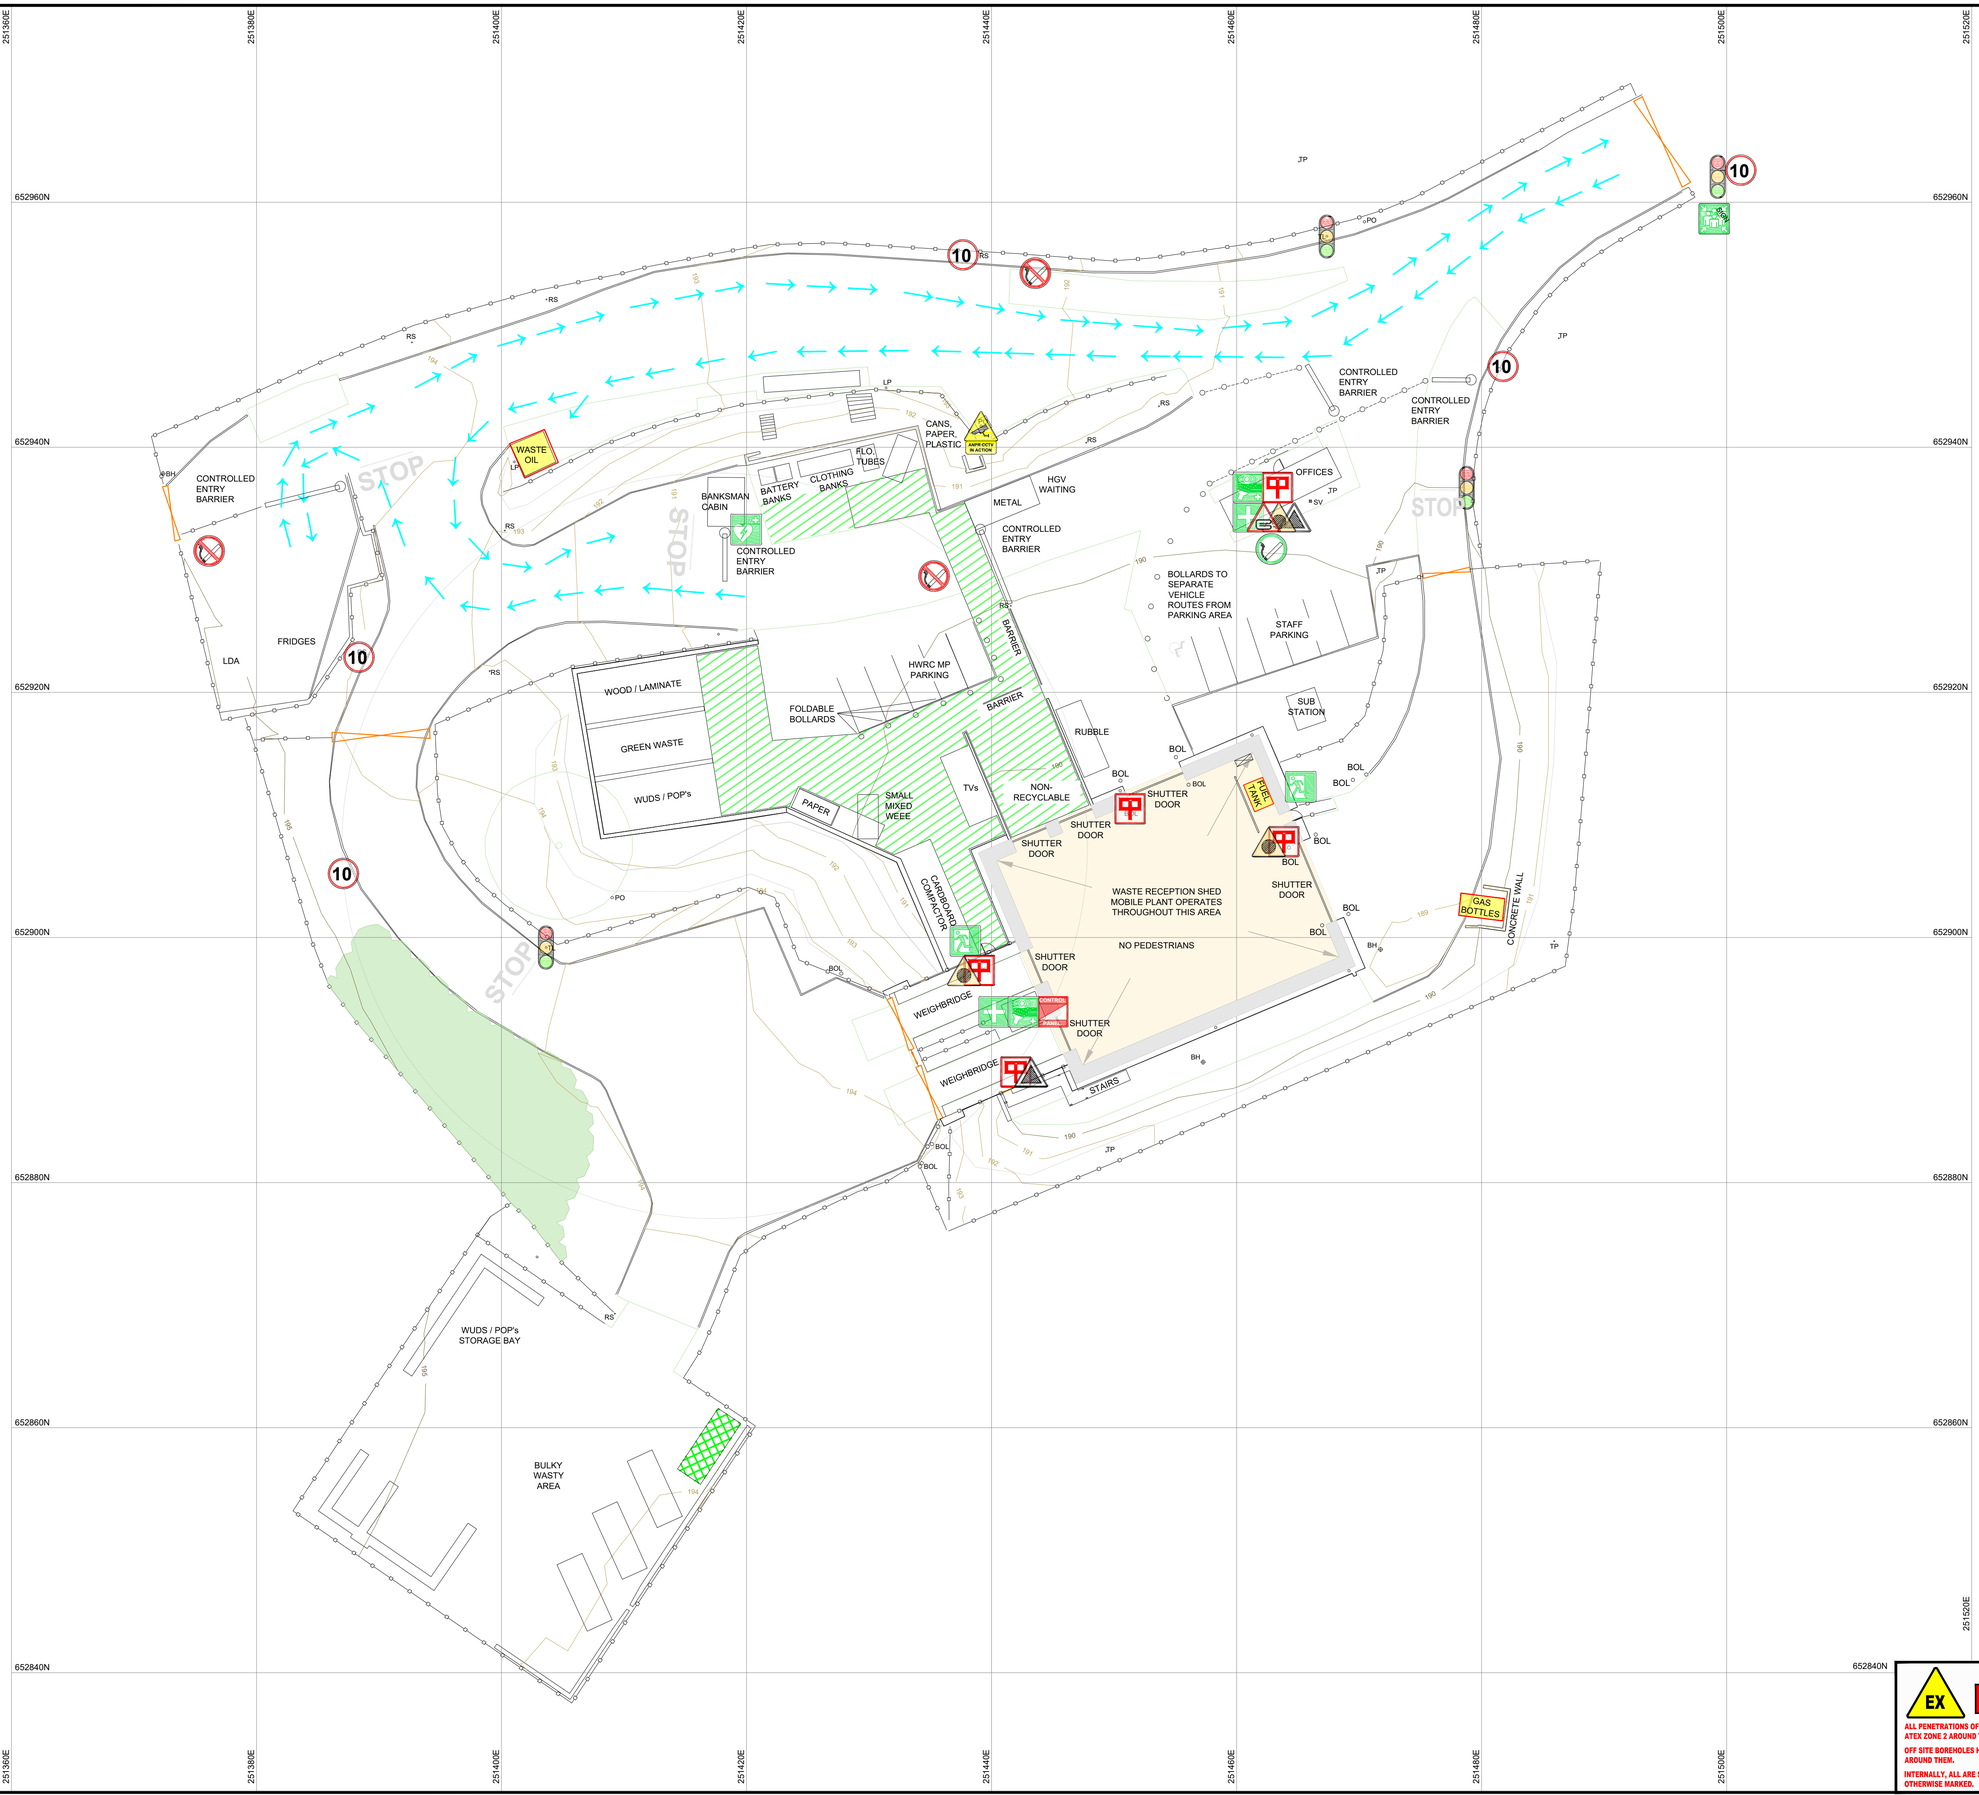

DSEAR ZONES

EX

ALL PENETRATIONS OF THE CAPPING HAVE A 2.2m RADIUS ATEX ZONE 2 AROUND THEM.

OFF SITE BOREHOLES HAVE A 0.3m RADIUS ATEX ZONE 2 AROUND THEM.

INTERNALLY, ALL ARE SUBJECT TO ZONE 1 UNLESS OTHERWISE MARKED.

Viridor

EMERGENCY ISOLATION POINTS

POWER SHUT OFF | GAS SHUT OFF | WATER SHUT OFF

FIRST AID KIT | EMERGENCY SHOWER | EYE WASH | HEART DEFIB

SPILL KIT | CRITICAL KEYS | EMERGENCY EXIT | MUSTER POINT

EMERGENCY INFORMATION | MANDATORY INFORMATION

NO SMOKING | DESIGNATED SMOKING AREA

AUTHORISED PERSONNEL ONLY | 10 SPEED LIMIT

HAZARDOUS MATERIALS | HAZARDOUS + INFLAMMABLE | FIRE-FIGHTING WATER | GENERAL INFORMATION

CALL POINT | FIRE ALARM CONTROL PANEL | FIRE HYDRANT | METER BOX

FIRE BLANKET | H_2O | CO_2 | FOAM | POWDER

HIGH VOLTAGE | DEEP WATER | INFLAMMABLE MATERIAL | RISK OF EXPLOSION | AUTOMATIC MACHINERY | HAZARD DESCRIPTION

MANDATORY PPE AREA

BARRIER

PUBLIC TRAFFIC ROUTES

PEDESTRIAN PRECINCT

ACCESS GATE

CONTROLLED ENTRY BARRIER

BOREHOLE MONITORING

QUARANTINE AREA

KEY PERSONNEL

FIRST AIDERS:

FIRE WARDENS:

EMERGENCY TEL:

INCIDENT HOTLINE 01869 879465

ASSOCIATED DRAWINGS

viridor.co.uk viridorTV viridorUK /viridor

1st Floor Riverside House, Sir Thomas Longley Road, Medway City Estate, Rochester, Kent. ME2 4FN

Tel : 01732 229200
Fax : 01732 229280

THIS DRAWING IS UNCONTROLLED CONTACT D.O. FOR LATEST ISSUE

SITE NAME

GREENHAGS TRANSFER STATION

DRAWING TITLE

SITE SAFETY & INDUCTION LAYOUT

DRAWING NUMBER

GRH-TS2000-Jan'2021

TASK NUMBER	14773		
SCALE	1:250 @ A1	REVISION	
O/DRN	Patrick Rylance	R/DRN	
O/DATE	13/02/2024	R/DATE	
O/APP	Patrick Rylance	R/APP	
OA/DATE	13/02/2024	RA/DATE	

INFORMATION TAKEN FROM

SURVEY GRH-TS001s-Jan'2021
SERVICES MASTER FILE
OTHER DRAWINGS

NO UNAUTHORISED REPRODUCTION OR DISTRIBUTION